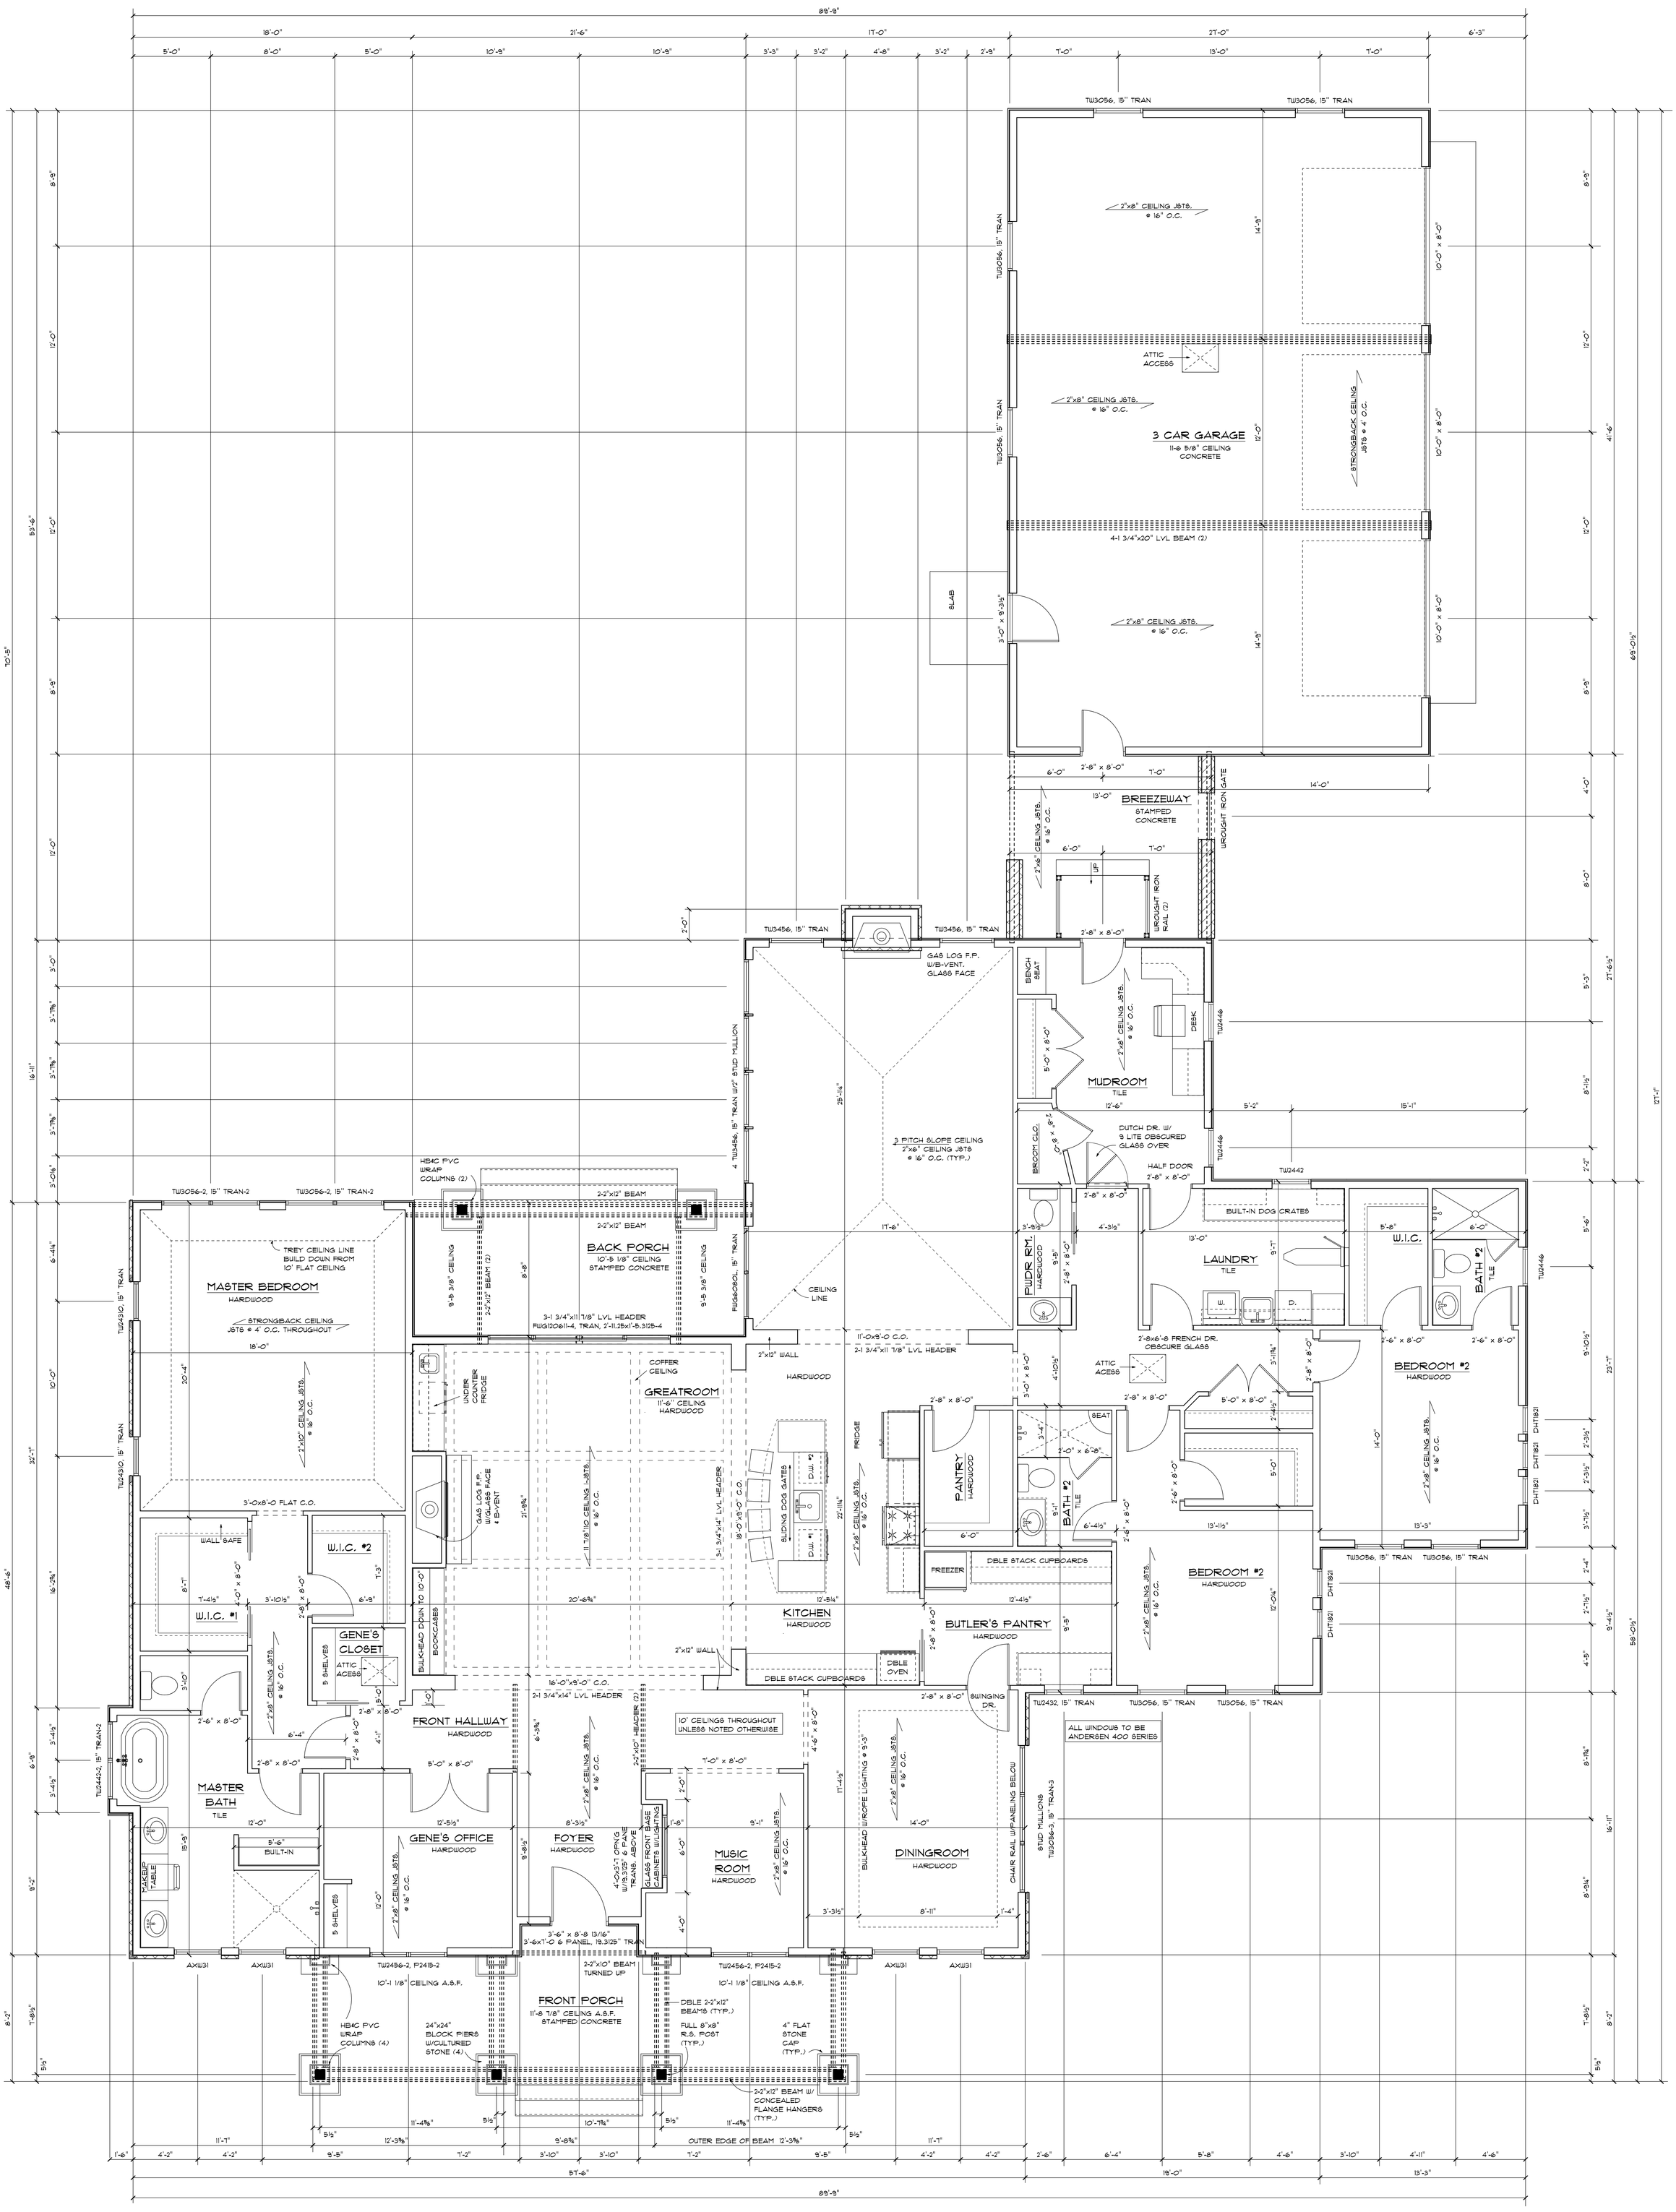

MAIN FLOOR PLAN

SCALE: 1/4" = 1' - 0"

AREA CALCULATIONS	
CONDITIONED SPACE	4,037 SQ.FT.
GARAGE	1,211 SQ.FT.
PORCHES	622 SQ.FT.

MAY 22, 2019

REVISION# 2

SHEET# A-1

GENE & JUDY BEAULIEU
428 HOPELAND FARMS DRIVE
AIKEN, SC 29803

AIKEN RESIDENTIAL DESIGN
82 BEEHIVE LANE
AIKEN, SC 29805
(828) 545-8528

DESIGN #2

©2019 AIKEN RESIDENTIAL DESIGN
THESE PLANS ARE COPYRIGHT PROTECTED. USE OF THESE PLANS IN WHOLE OR PART WITHOUT THE WRITTEN APPROVAL OF AIKEN RESIDENTIAL DESIGN IS PROHIBITED.